
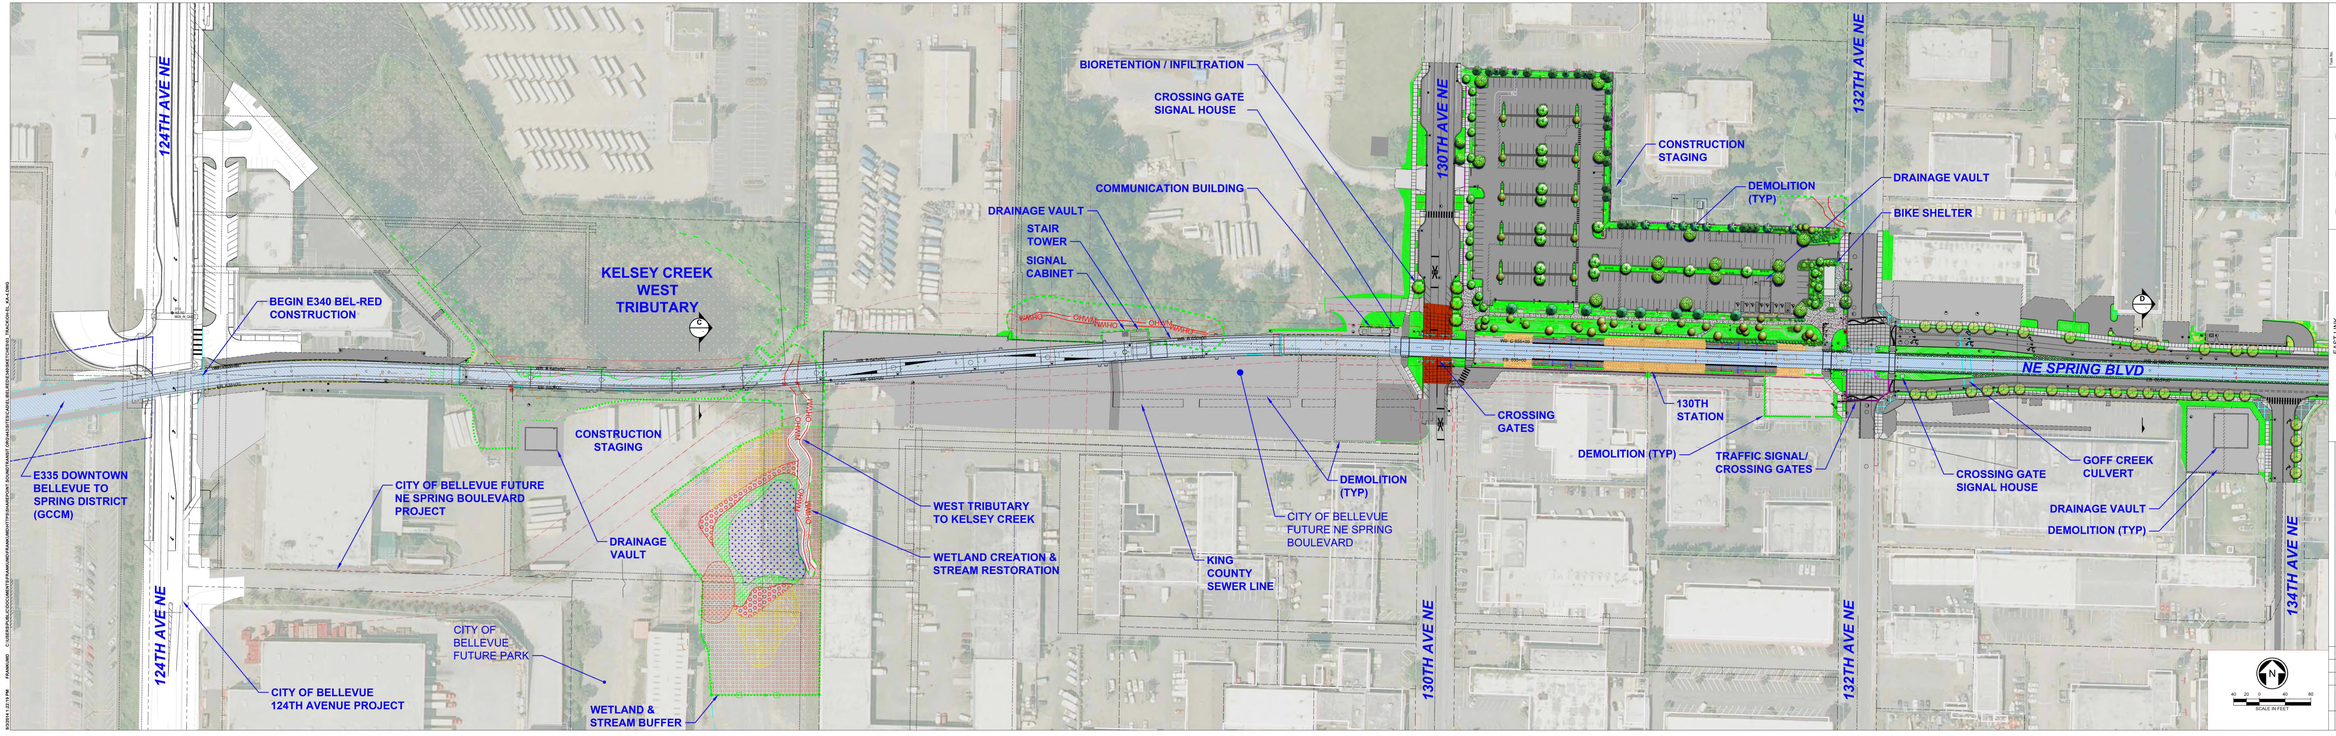


EAST LINK
SOUTH BELLEVUE TO OVERLAKE TRANSIT CENTER
130TH AVE NE TO 132ND STREET BEL-RED CORRIDOR
TRACK & SYSTEMS
PLAN

FINAL DESIGN PARTNERS.

Sheet No. 3

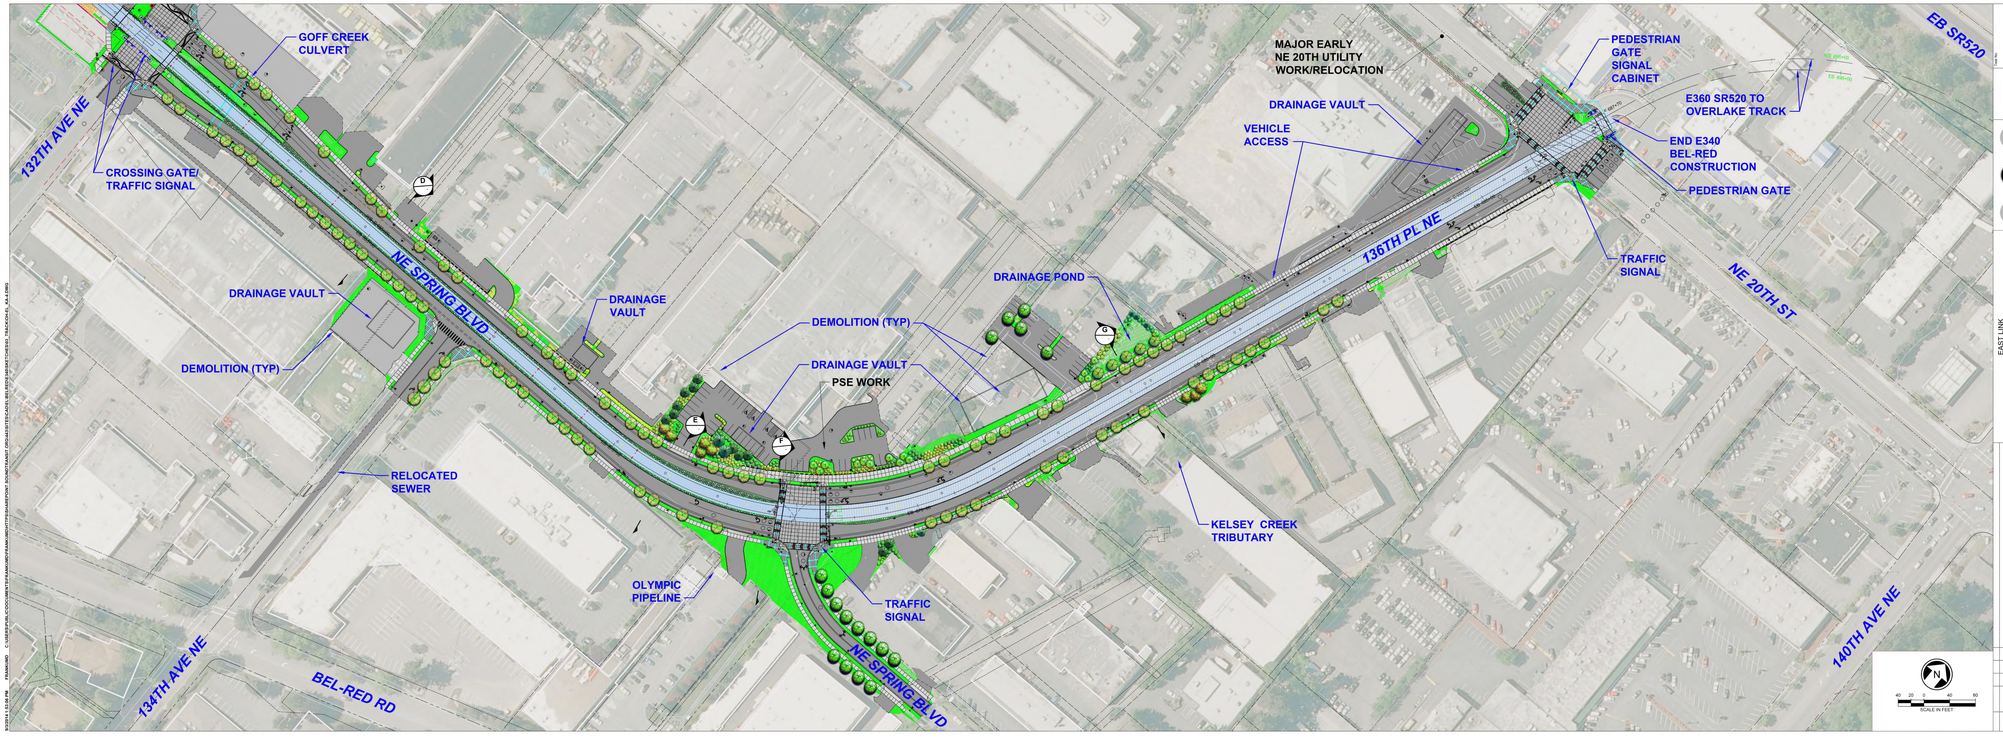

4

SOUND TRANSIT

FINAL DESIGN PARTNERS:

EAST LINK
SOUTH BELLEVUE TO OVERLAKE TRANSIT CENTER
NE 20TH STREET
FORMER BNSF TO NE 20TH STREET
BEL-RED CORRIDOR
TRACK & STRUCTURE PLAN